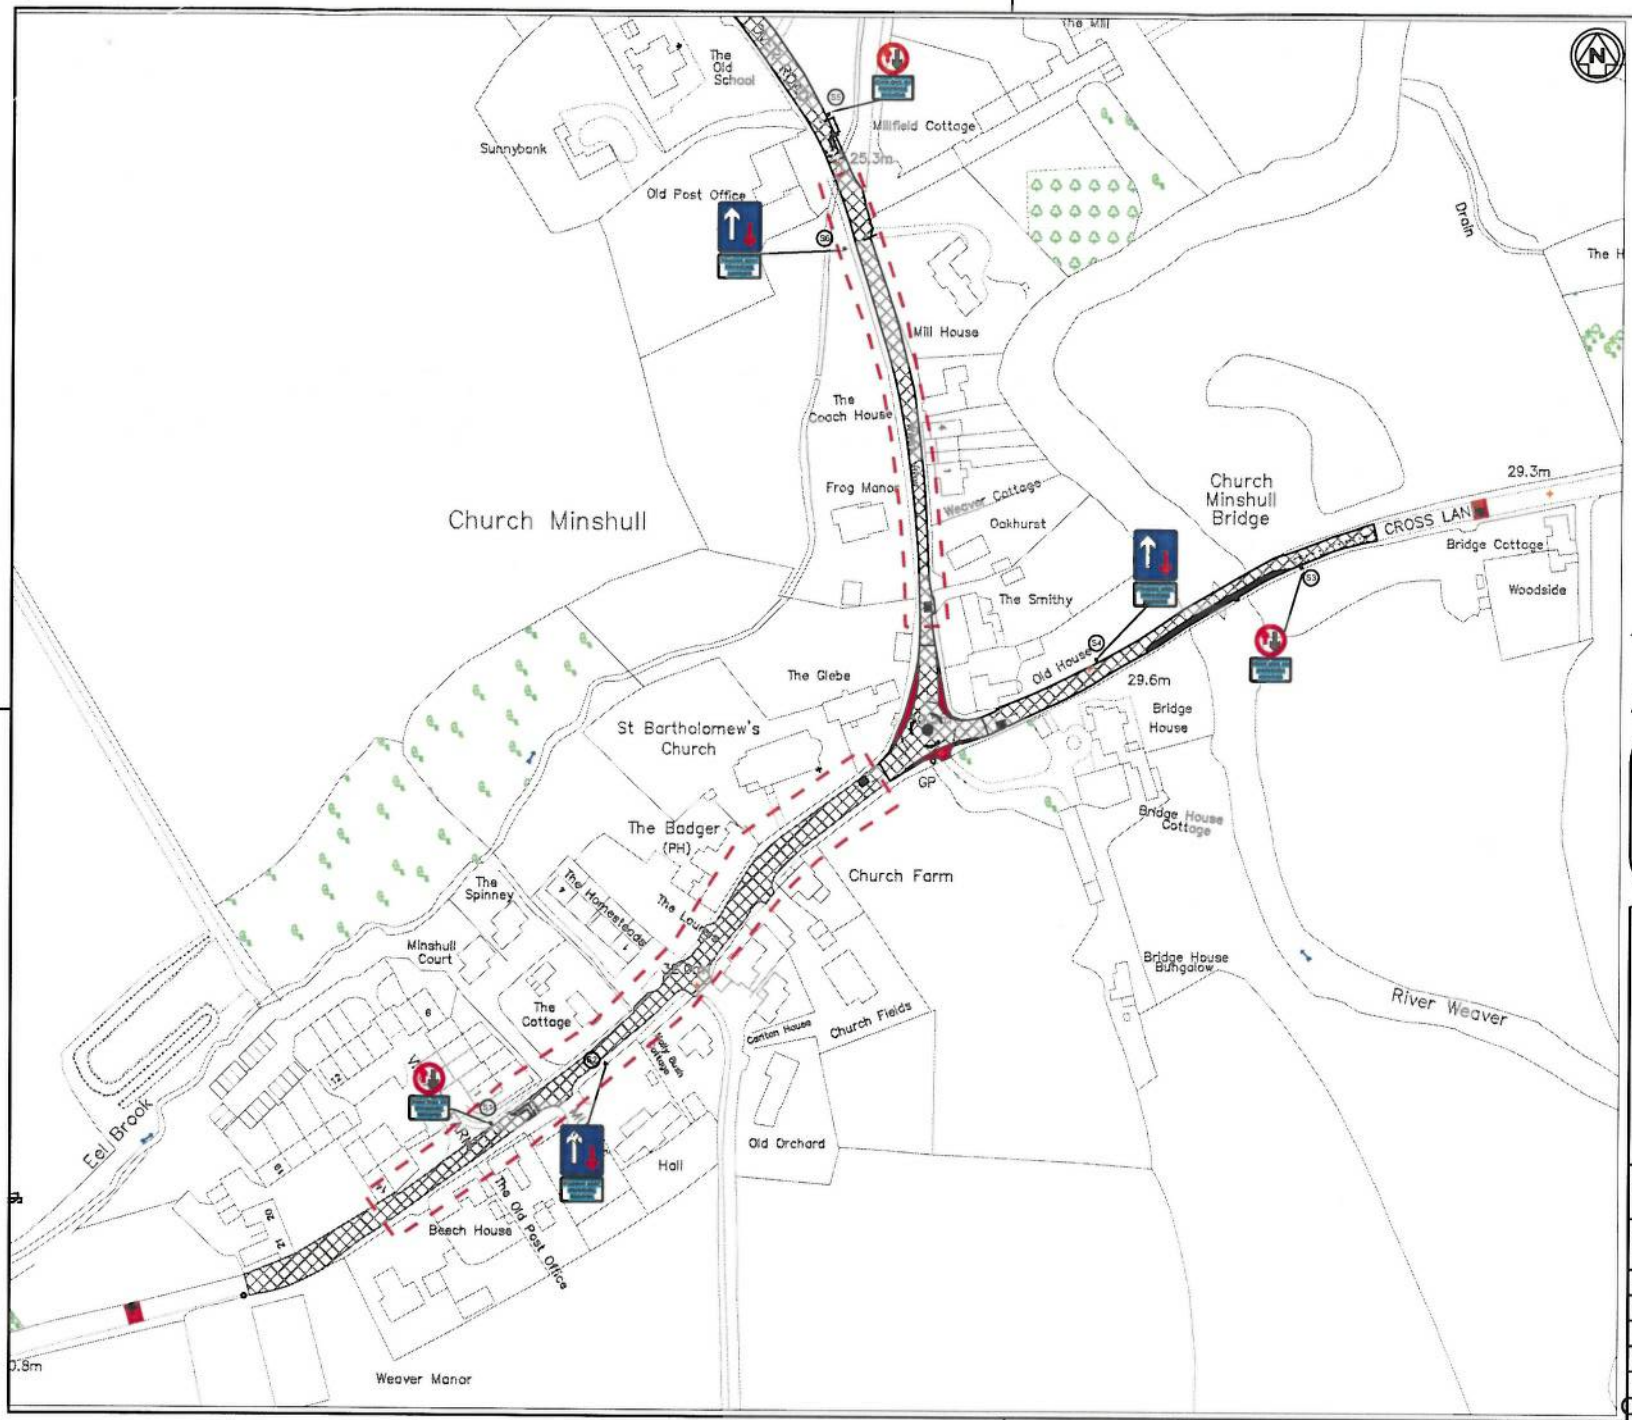

Notes

- (S1) For sign mounting details refer to sign schedule
- New traffic calming feature - refer to contract specific detail CEC0032/STD Detail/01
- Lay Textureflex surface treatment in red with "SLOW" markings in white Thermoplastic Paint
- Existing surface to be dressed as per Eurovia Specification. Specification to be confirmed before works commence
- Existing cats eyes and centre line markings to be removed

Ph/Rev.	Revision Details	Date Rev.by Chk.by

Cheshire East Council

Project:

Church / Minshull Village Traffic Calming Overview

Cheshire East Council - Environmental Services
Backford Hall, Chester CH1 6EA

Contact Name:
Tel: 01244 97 Fax No: 01244 97 3771

Drawn by:
Checked by:
Date:

Scales at A3:NTS	Sheet 6 of 6
Drawing No: CEC0032/VF/100/06	Phase/Rev:

AutoCAD File Ref: O:\East\East Highway Services\Programme Delivery and Commercial\Capital Programme\Misc Projects\Church Minshull\Drawings\Contract DCEC0032-1200-01.dwg May 01, 2013 - 10:21am